
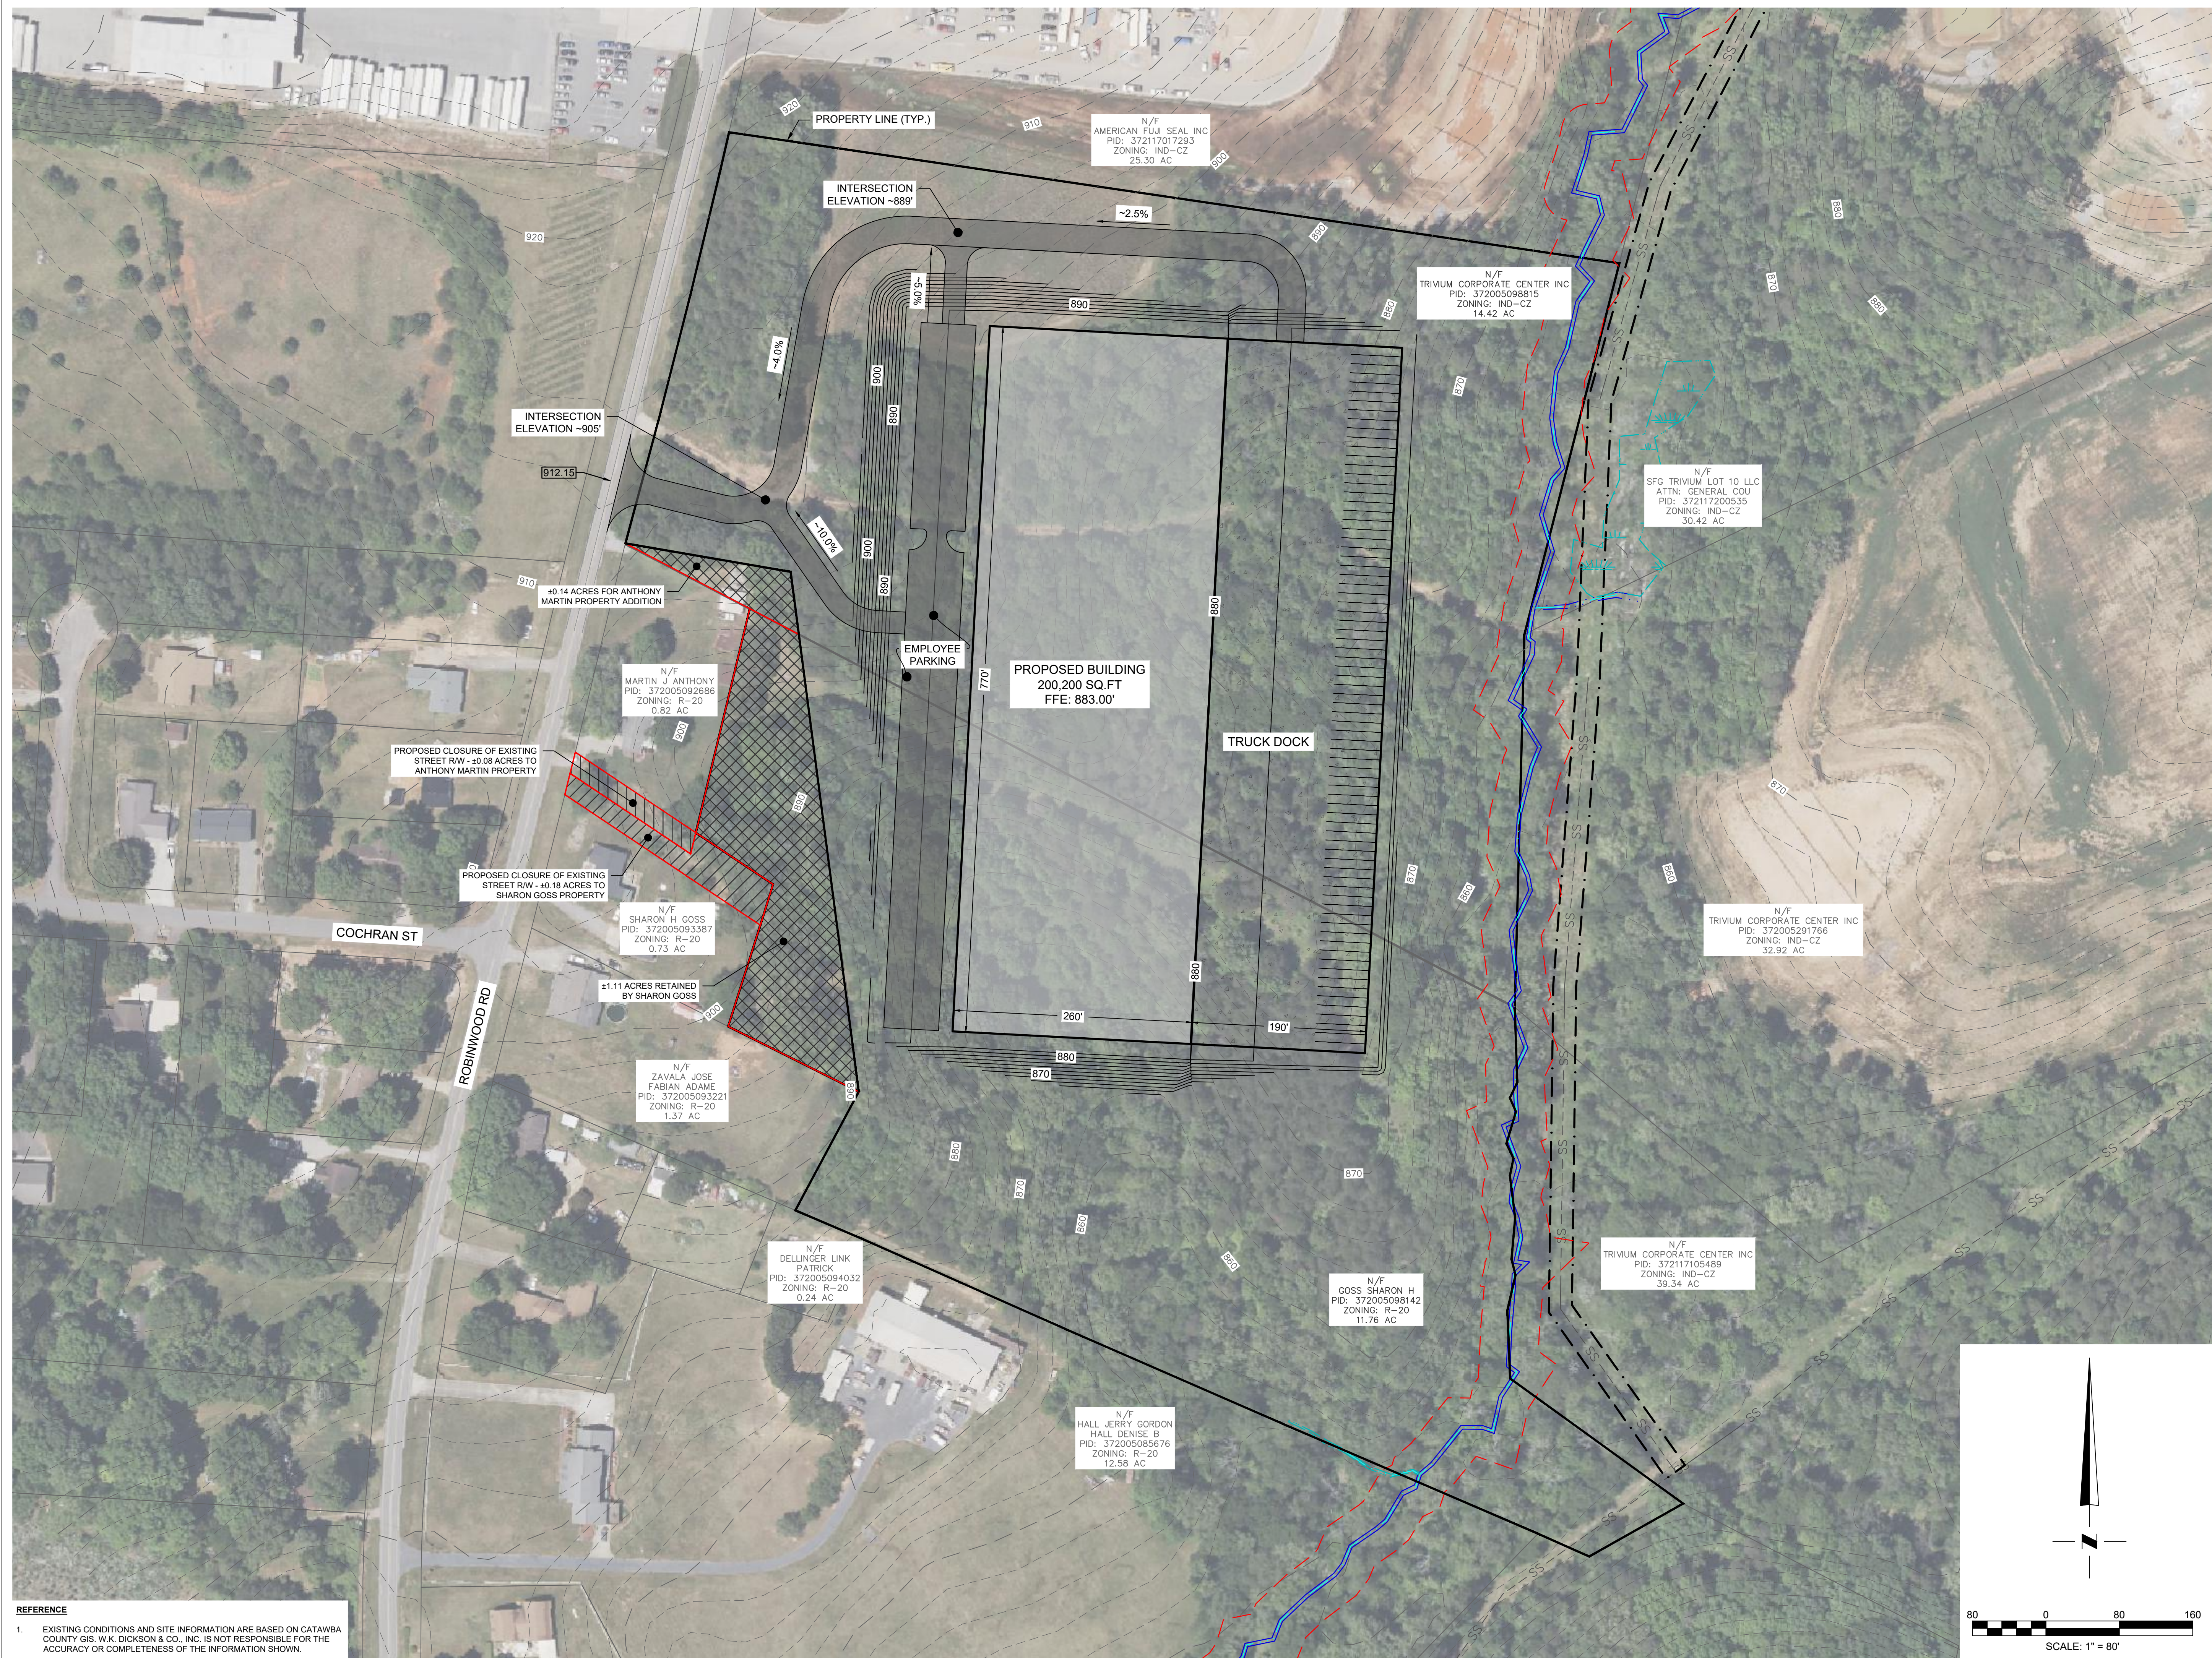


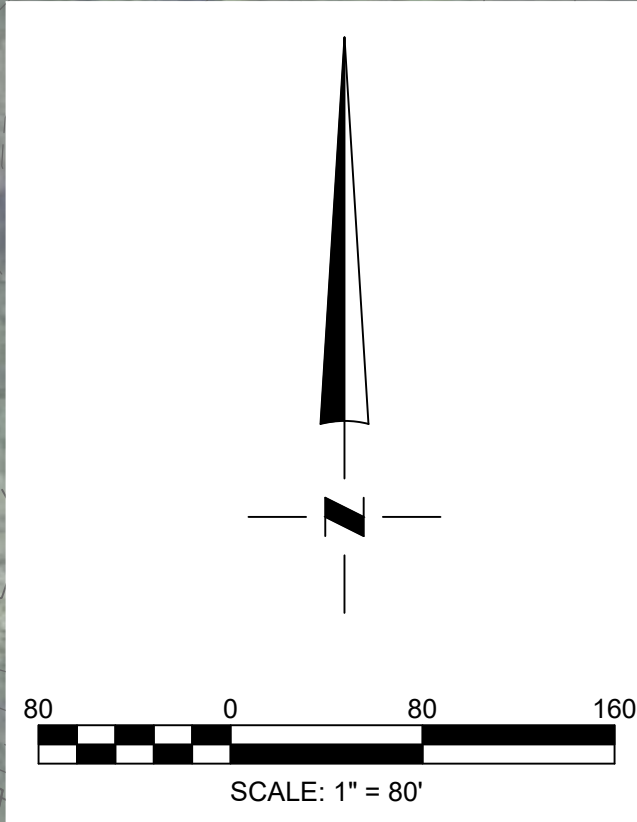

REFERENCE

1. EXISTING CONDITIONS AND SITE INFORMATION ARE BASED ON CATAWBA COUNTY GIS. W.K. DICKSON & CO., INC. IS NOT RESPONSIBLE FOR THE ACCURACY OR COMPLETENESS OF THE INFORMATION SHOWN.

[illegible]

PROJECT NAME: TRIVIUM LOT 9
FOR
SUMMIT REAL ESTATE GROUP
135 NORTH MERAMEC AVENUE SUITE 600
SAINT LOUIS, MO 63105

DRAWING TITLE: CONCEPTUAL MASS GRADING

PROJ. MGR.:	SWW
DESIGN BY:	SWW
DRAWN BY:	RSC
PROJ. DATE:	APRIL 2025
DRAWING NUMBER:	
EXH	
WKD PROJ. NO.:	
20231178.PR.CL	